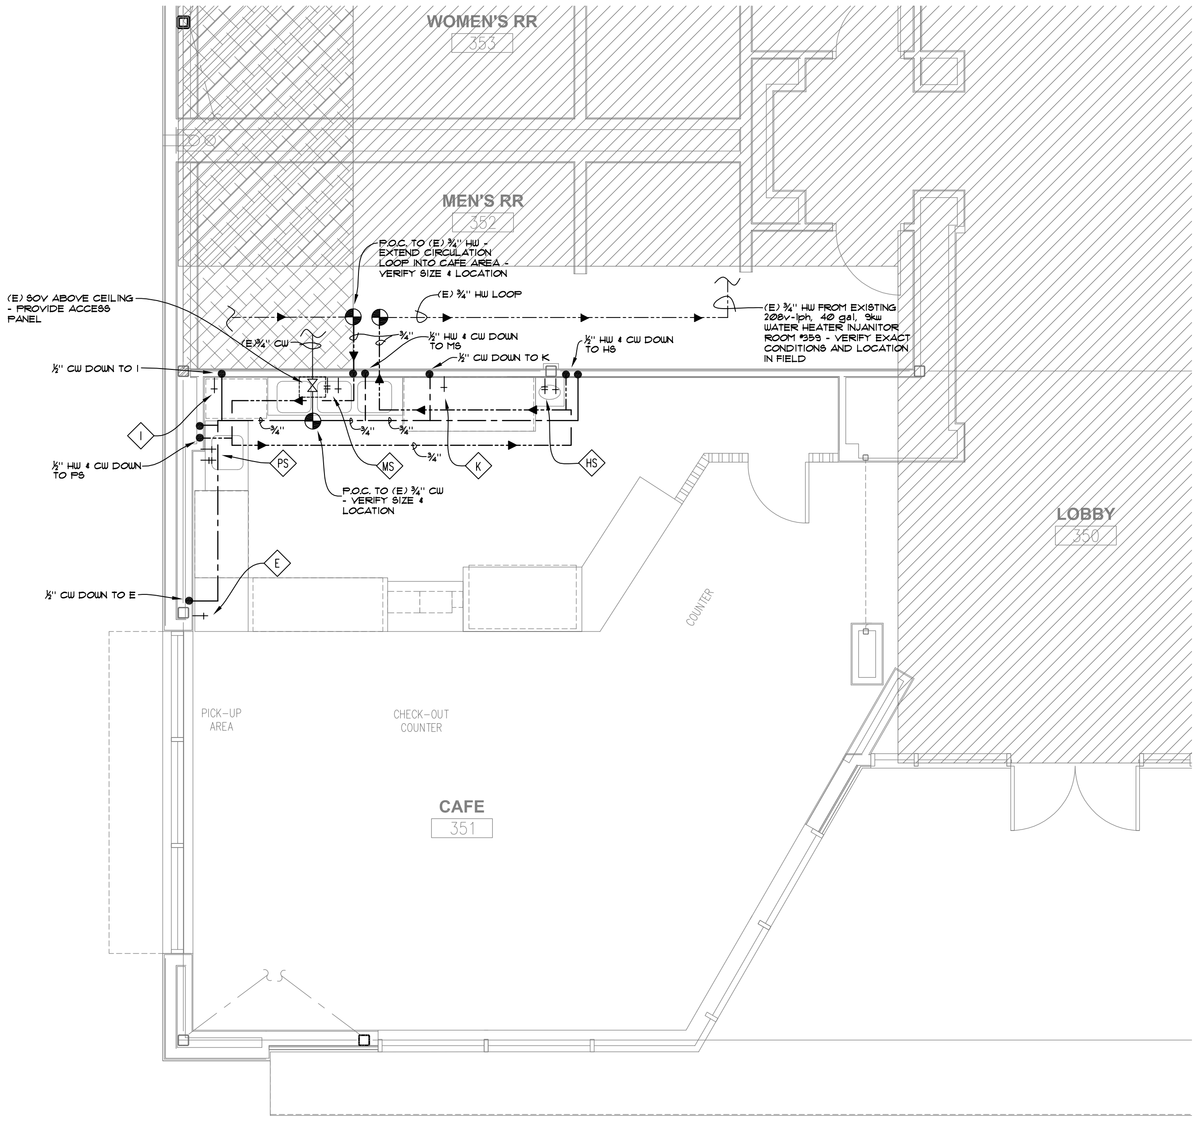

NORTH

FLOOR PLAN - WATER

SCALE: 1/4"=1'-0"

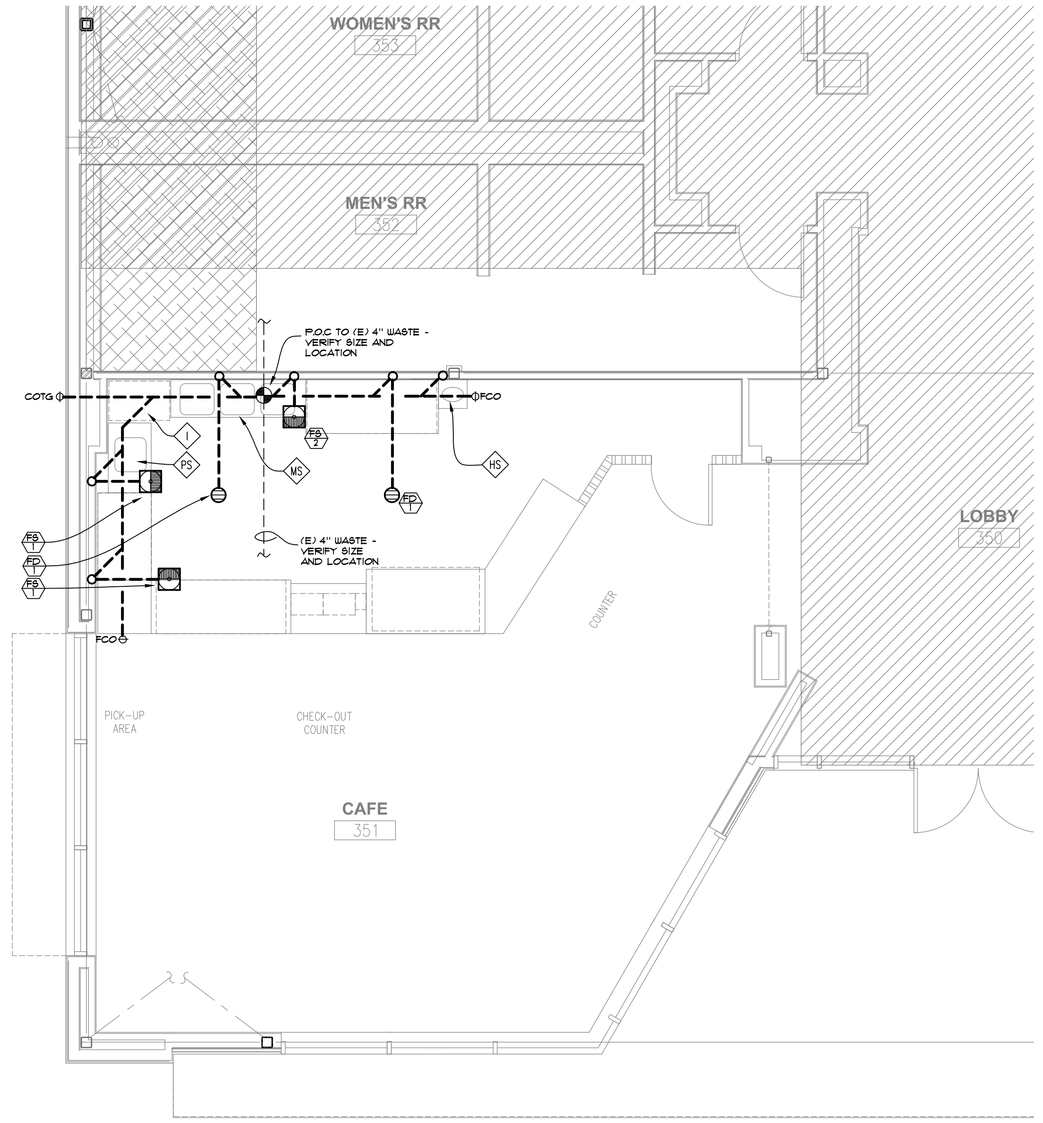

NORTH

FLOOR PLAN - WASTE & VENT

SCALE: 1/4"=1'-0"

DRAWING NOTES

1. SEWER PIPING IS BELOW SLAB OR FLOOR AND WATER PIPING IS ABOVE THE CEILING UNLESS NOTED OTHERWISE
2. SEE DRAWING P1.1 FOR PLUMBING DETAILS
3. COORDINATE ALL SANITARY VENTS THRU ROOF WITH THE MECH. CONTRACTOR TO ENSURE THAT VENTS ARE MIN. 10 FT. FROM FRESH AIR INTAKES OF MECH. EQUIP. AND ALSO 10 FT. FROM OPENABLE WINDOWS

A GOOD PLUMBING
35861 SALIDA DEL SOL
WILDOMAR, CA 92595

TEL 951-677-4400
FAX 951-677-4949
CA LIC. #934250

CAFÉ IMPROVEMENTS LIBRARY REMODEL/ EXPANSION

353 W. COMMONWEALTH AVE.
FULLERTON, CA ?92832

"DRAWINGS AND WRITTEN MATERIAL APPEARING HEREIN CONSTITUTE ORIGINAL AND UNPUBLISHED WORK OF THE ARCHITECT AND MAY NOT BE DUPLICATED, USED OR DISCLOSED WITHOUT WRITTEN CONSENT OF THE ARCHITECTS"

NAGEL INTERIOR ARCHITECTURE, INC. - 2011

ISSUE/ REVISION	ISSUE/ DATE
FOR PERMIT	2/7/12

DRAWN BY NTH

CHECKED BY TJH

NIA PROJECT NO.

NAGEL Interior Architecture, Inc.

NAGEL INTERIOR ARCHITECTURE, INC.

580 BROADWAY, SUITE 116
LAGUNA BEACH, CA 92651
949.715.8220

SCALE:
AS NOTED

SHEET TITLE
PLUMBING FLOOR PLANS

P2.1